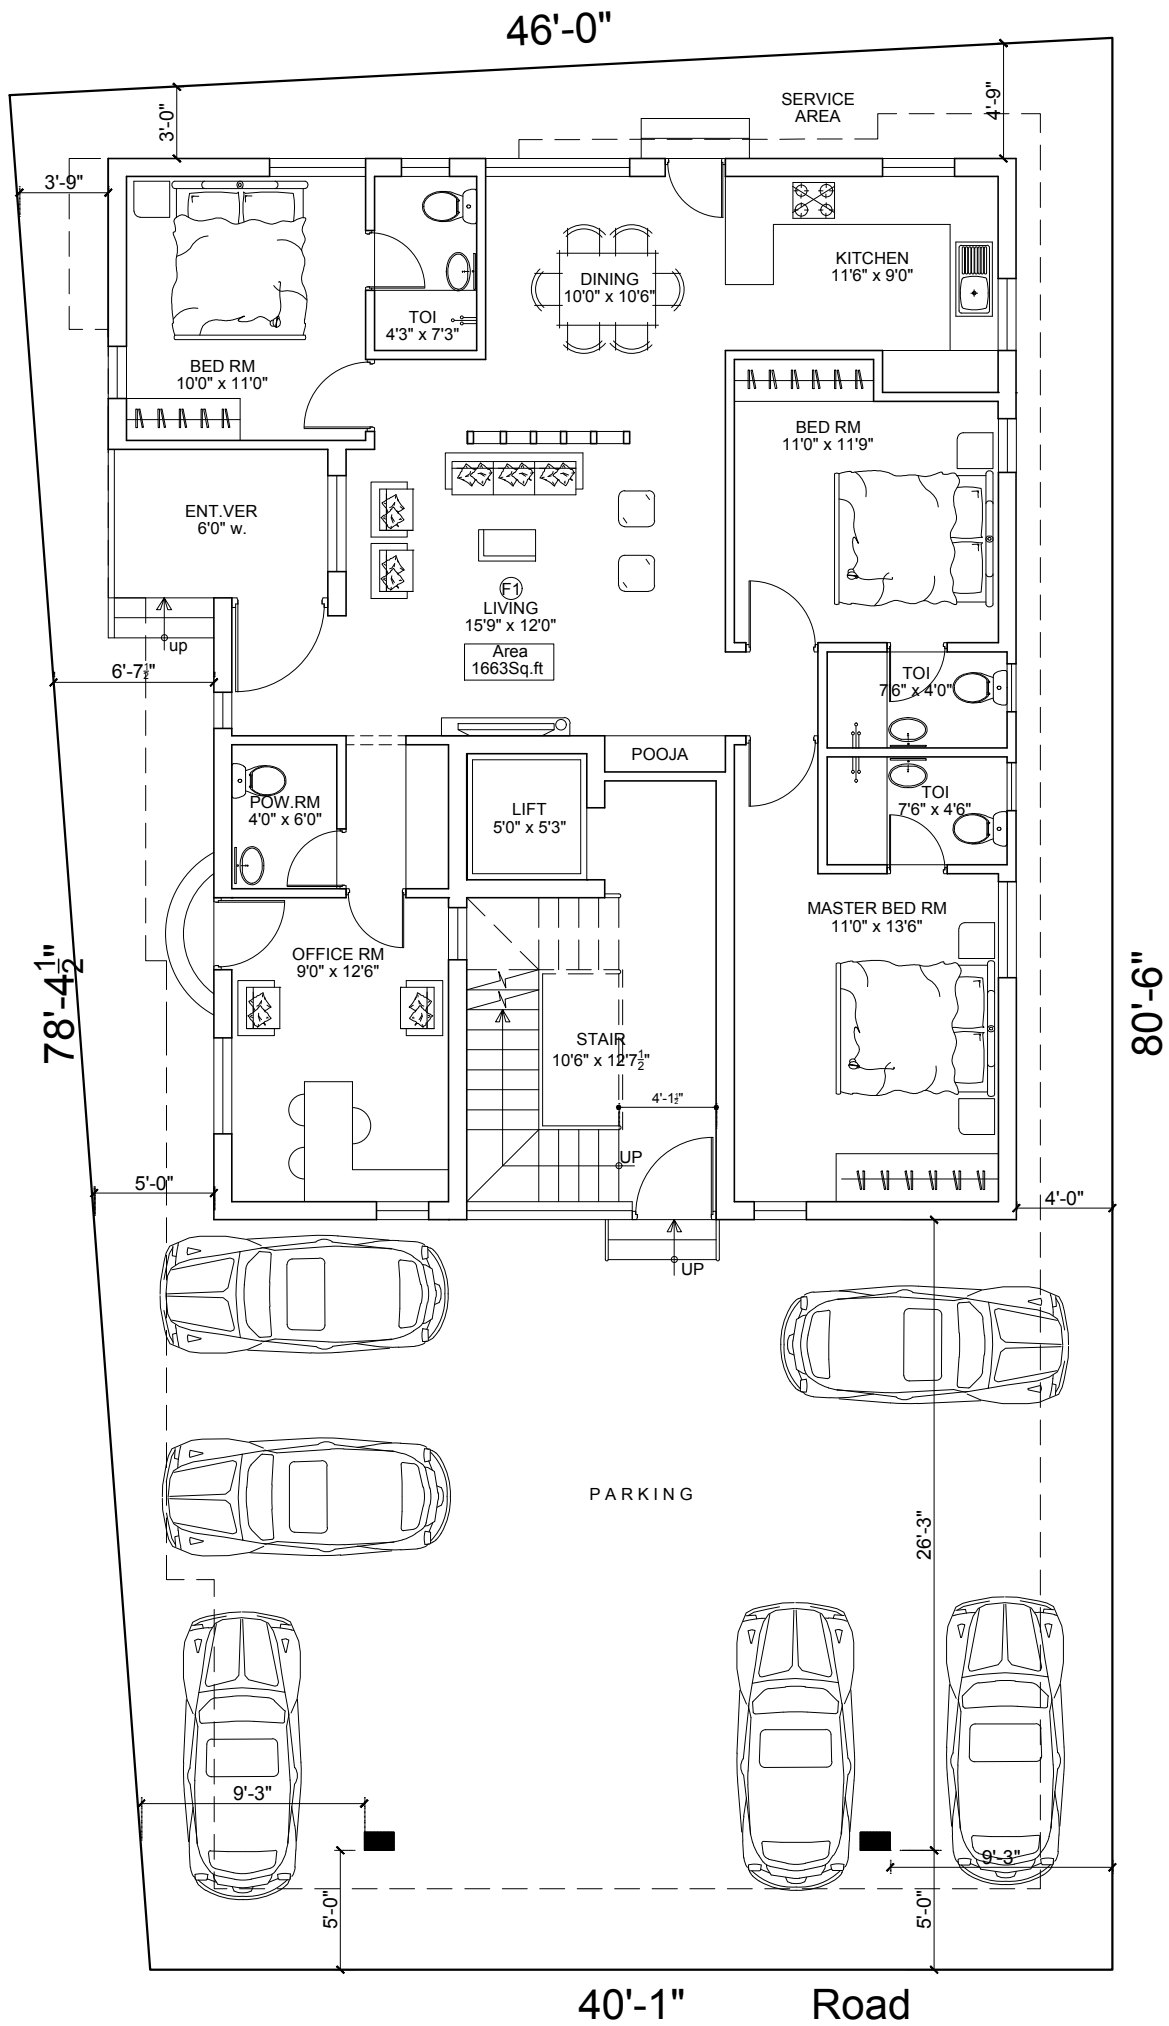

GROUND FLOOR PLAN

NORTH POINT:

N

CLIENT

M/s. AN BUILDERS

PROJECT

PROPOSED RESIDENCIAL FLATS AT GANDHI STREET, CHENNAI.

REVISIONS

NO	DATE	DESCRIPTION
1	24.08.15	GF CORRECTION
2	05.03.17	FF CORRECTION
3	17.03.17	GF CHANGE
4	12.04.17	GF CHANGE

DRAWING TITLE

SITE CUM GROUND FLOOR PLAN

DATE : 12.04.17 | PROJECT NO :

DRAWING NO.5 | SCALE : 1"=8'0"

DRAWN BY | REVISION NO. 03

AREA STATEMENT

GROUND FLOOR AREA - 1558 SQ.FT

PARKING AREA - 1132 SQ.FT

CHANDARR & ASSOCIATES
BUILDING CONCEPT & INTERIOR DESIGNERS
NO 188, RANGARAJAPURAM MAIN ROAD, KODAMBAKKAM, CHENNAI - 24
PH NO: 044 - 24810216
MAIL ID: CHANDARR1@YAHOO.CO.IN